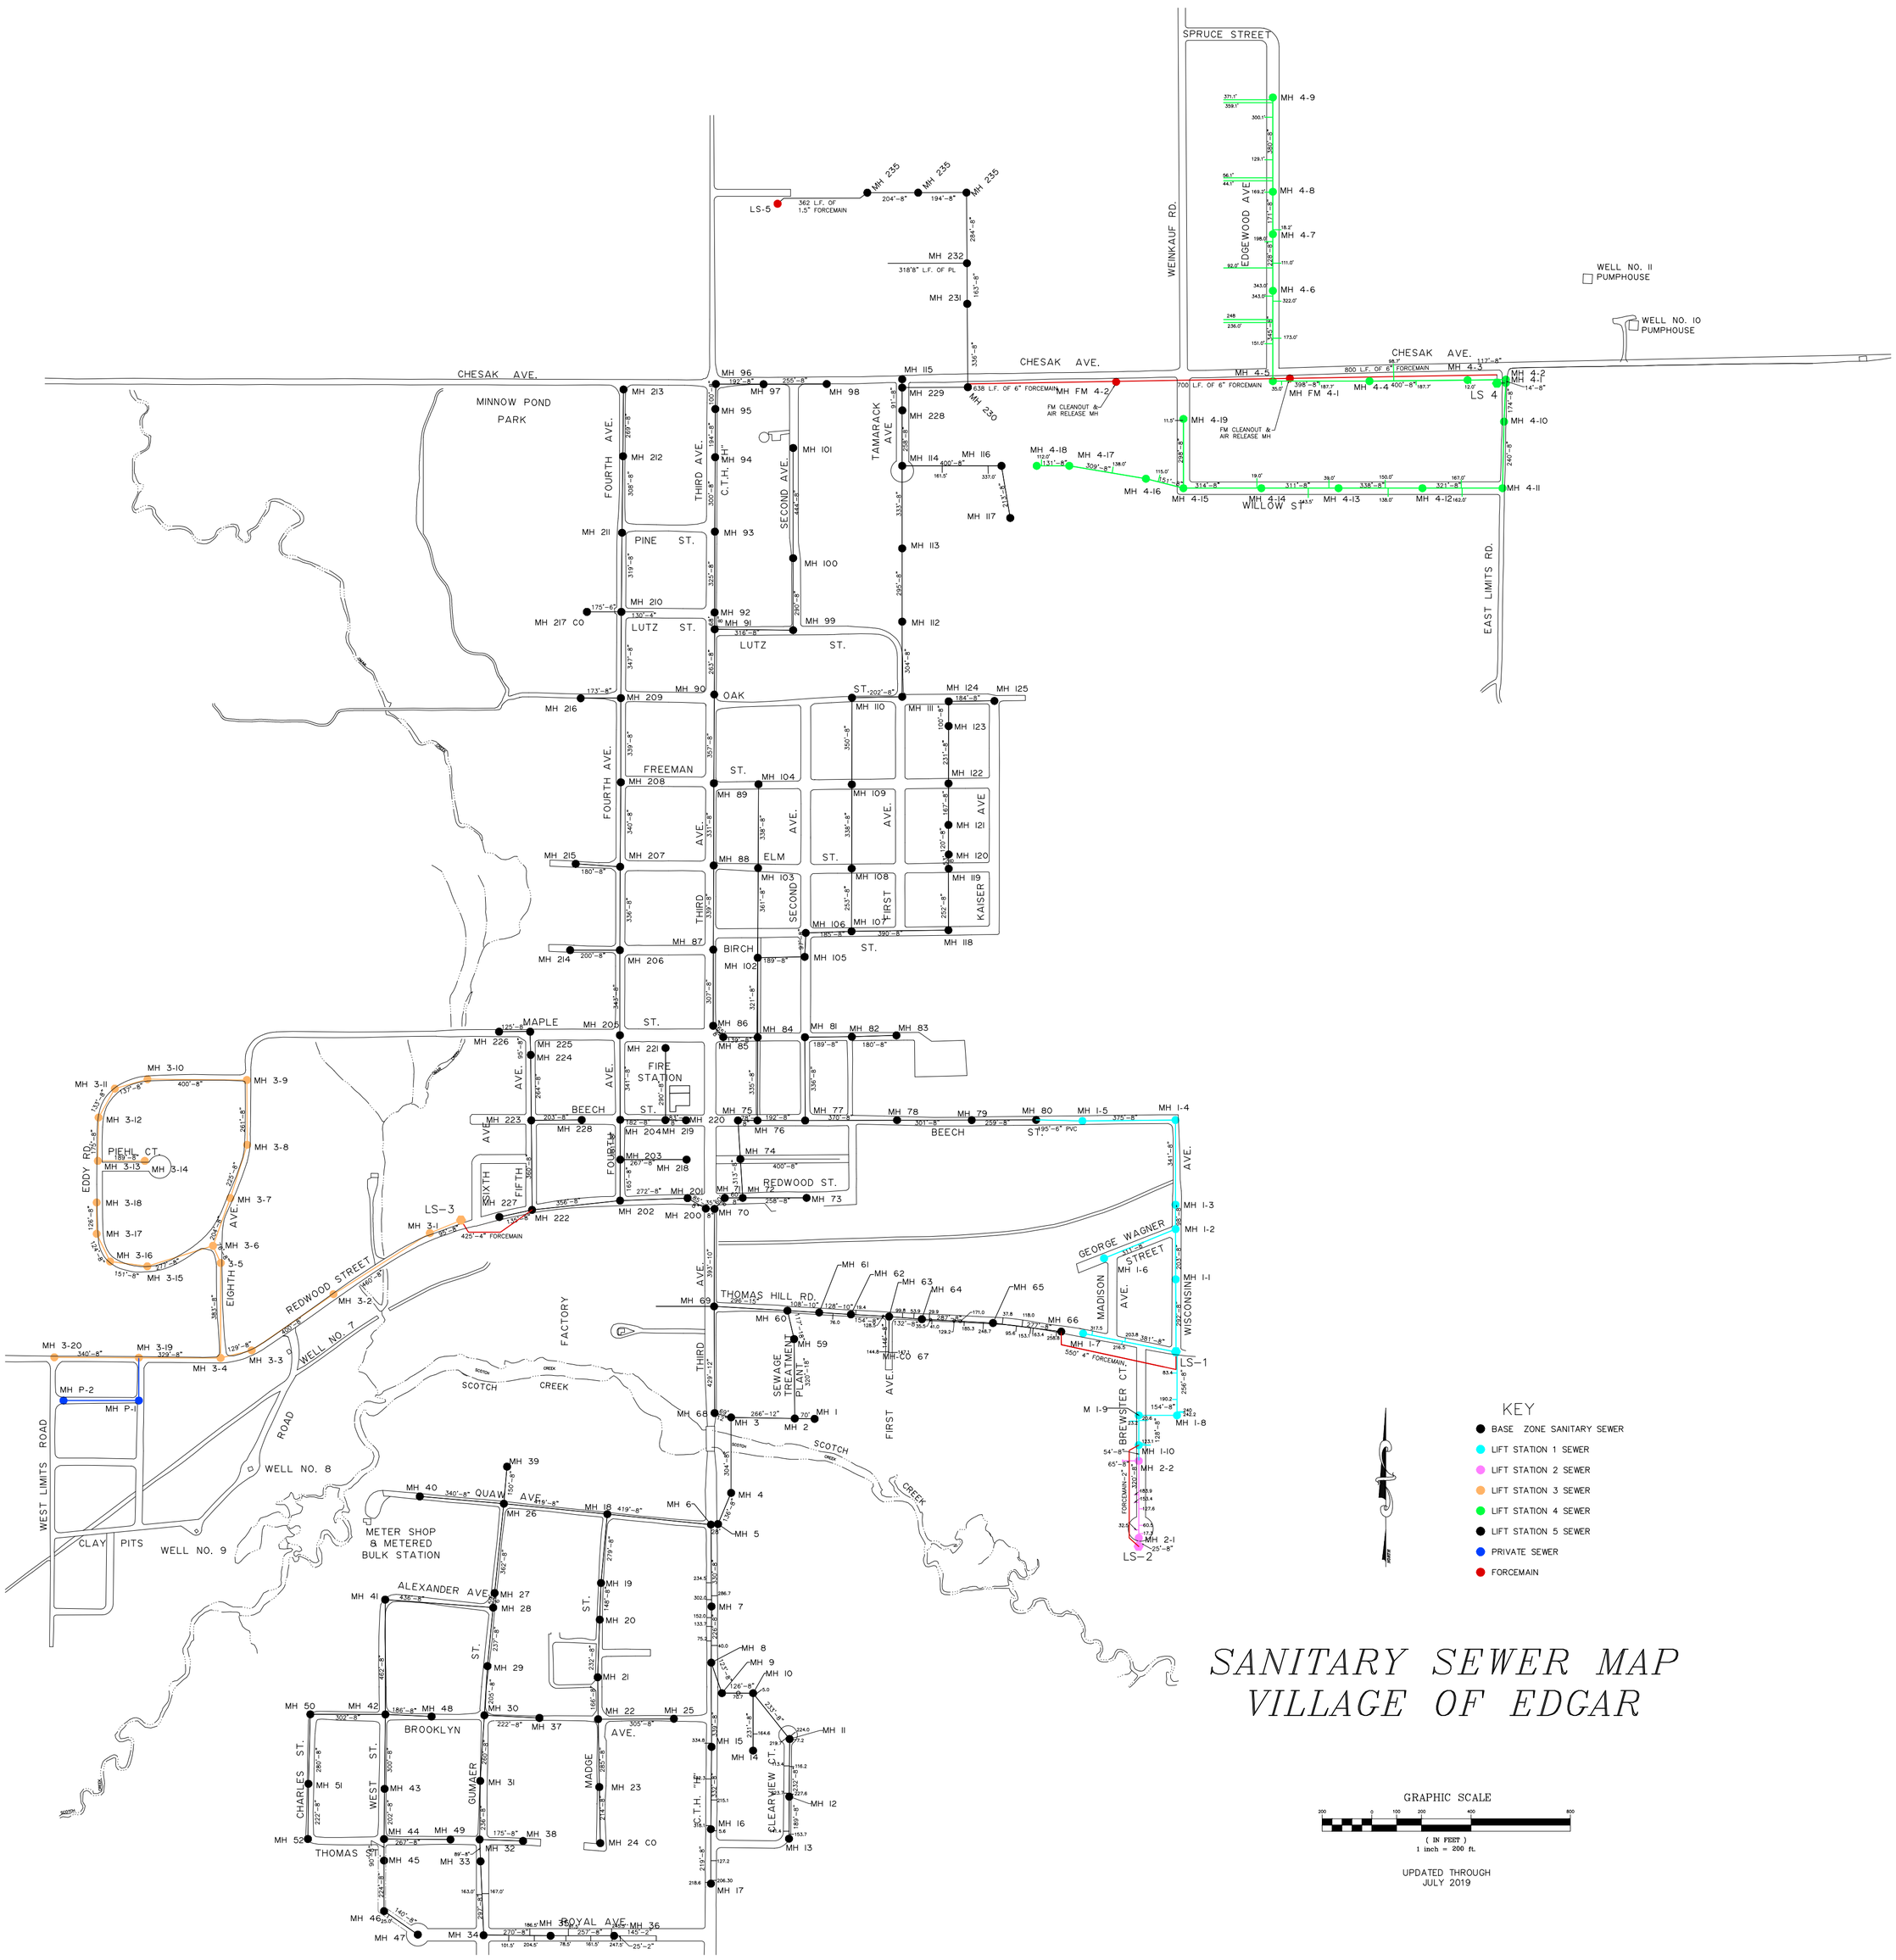
SANITARY SEWER MAP
VILLAGE OF EDGAR
KEY
BASE ZONE SANITARY SEWER
LIFT STATION 1 SEWER
LIFT STATION 2 SEWER
LIFT STATION 3 SEWER
LIFT STATION 4 SEWER
LIFT STATION 5 SEWER
PRIVATE SEWER
FORCEMAIN
GRAPHIC SCALE
(IN FEET)
1 inch = 200 ft.
UPDATED THROUGH
JULY 2019
CHESAK AVE.
SPRUCE STREET
WEINKAUF RD.
EDGEWOOD AVE
WELL NO. 11 PUMPHOUSE
WELL NO. 10 PUMPHOUSE
MINNOW POND PARK
FOURTH AVE.
THIRD AVE.
C.T.H. "H"
SECOND AVE.
TAMARACK AVE
PINE ST.
LUTZ ST.
OAK ST.
FREEMAN ST.
ELM ST.
BIRCH ST.
MAPLE ST.
BEECH ST.
REDWOOD ST.
FIRST AVE.
KAISER AVE
FIRE STATION
EAST LIMITS RD.
WILLOW ST.
EDDY RD.
PIEHL CT.
SIXTH AVE.
FIFTH AVE.
EIGHTH AVE.
REDWOOD STREET
WELL NO. 7
WEST LIMITS ROAD
CLAY PITS
WELL NO. 9
WELL NO. 8
FACTORY
SCOTCH CREEK
THOMAS HILL RD.
SEWAGE TREATMENT PLANT
GEORGE WAGNER STREET
MADISON AVE.
WISCONSIN AVE.
BREWSTER CT.
METER SHOP & METERED BULK STATION
QUAW AVE.
ALEXANDER AVE.
BROOKLYN AVE.
CHARLES ST.
WEST ST.
GUMAER ST.
MADGE ST.
CLEARVIEW CT.
THOMAS ST.
ROYAL AVE.
S.T.H. "F"
LS-1
LS-2
LS-3
LS-4
LS-5